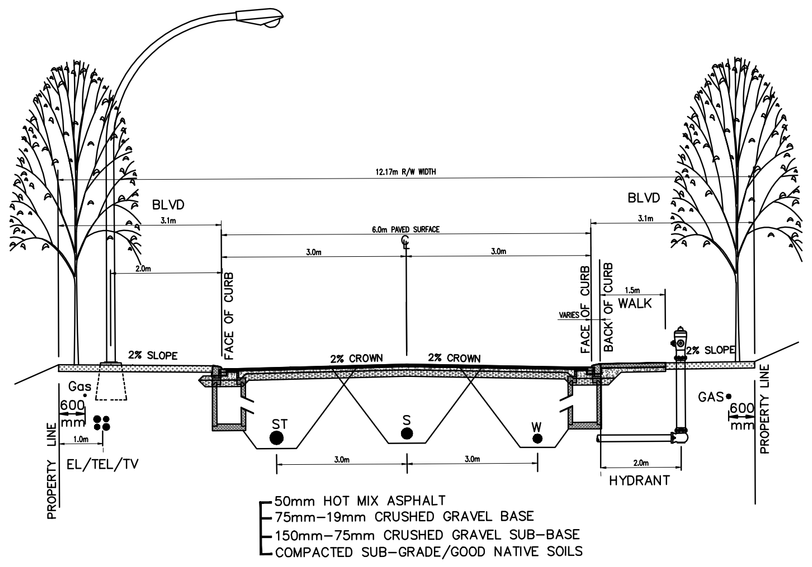

NOTE: THE STRUCTURAL ROAD ELEMENTS SHOWN ARE THE MINIMUM REQUIREMENTS. THE ROAD STRUCTURE IS TO BE DESIGNED BASED ON SITE SPECIFIC SOIL CONDITIONS TRAFFIC LOADINGS.

TYPICAL ROAD DETAIL
N.T.S.

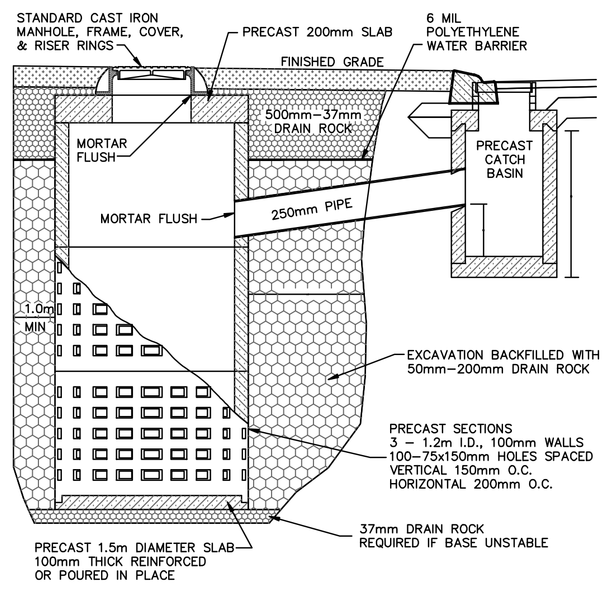

DRYWELL DETAIL
N.T.S.

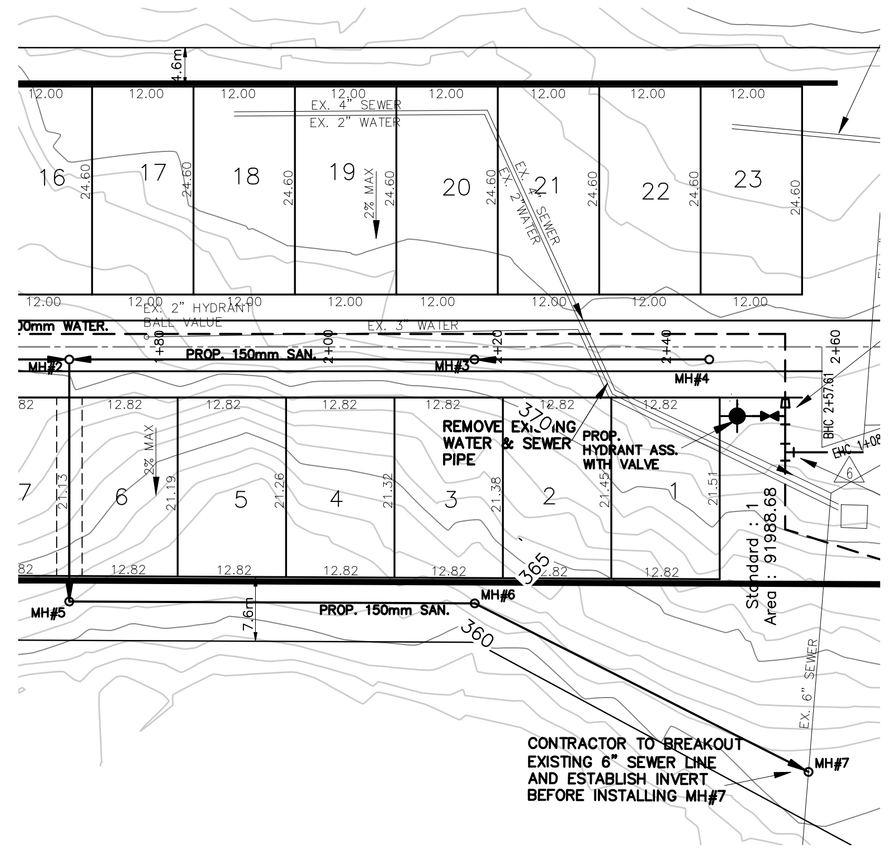

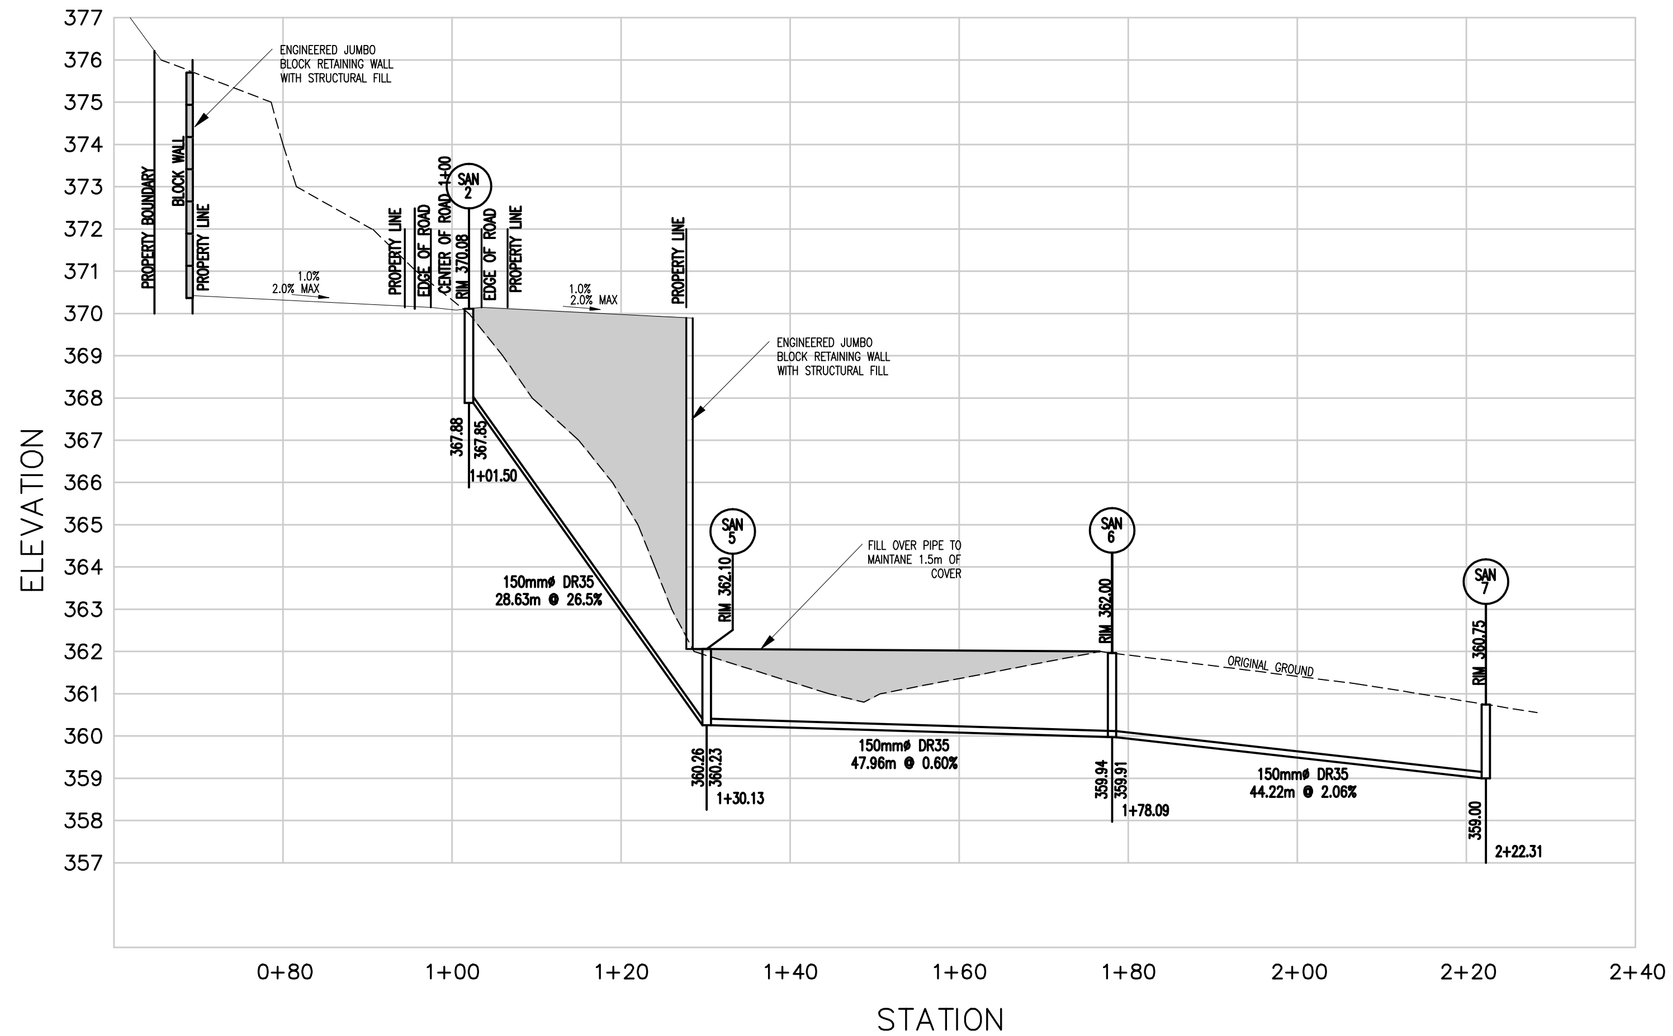

REVISIONS	ISSUE	DATE	BY	DESCRIPTION
	1	MAR 23/07	DMC	PRELIMINARY LAYOUT
	2	JULY 5/07	DMC	SUBMIT FOR PERMIT

HILLSIDE ENGINEERING SERVICES LTD.

LAND PLANNING – ENGINEERING – WASTEWATER SYSTEMS
PERMITTING – STRUCTURAL – CIVIL – CADD
COMMERCIAL – INDUSTRIAL – RESIDENTIAL

54 NANAIMO AVENUE EAST, PENTICTON, B.C. V2A 1L9
PHONE (250) 490-4155 – FAX (250) 490-4156

PEACH VIEW RV PARK
OK FALLS, B.C.

CONNECTION TO EXISTING SEWER PLAN PROFILE

HORIZONTAL SCALE	VERTICAL SCALE	FIELD BOOK	DESIGN BY	DRAWN BY
1:500			DMC	DMC

DATE: OCT 20/06
DRAWING No.: 5151–01
SHEET No.: 06

PUBLIC WORKS MANAGER